AAA CAST STONE, INC.

1470 12TH STREET EAST PALMETTO, FL 34221
941-721-8092 OFFICE • 941-721-8444 FAX • WWW.AAACASTSTONE.COM

BASES AND CAPITALS FIELD CUT IF SURROUNDING A STRUCTURAL POST. SHAFTS ALWAYS CAST IN HALVES.

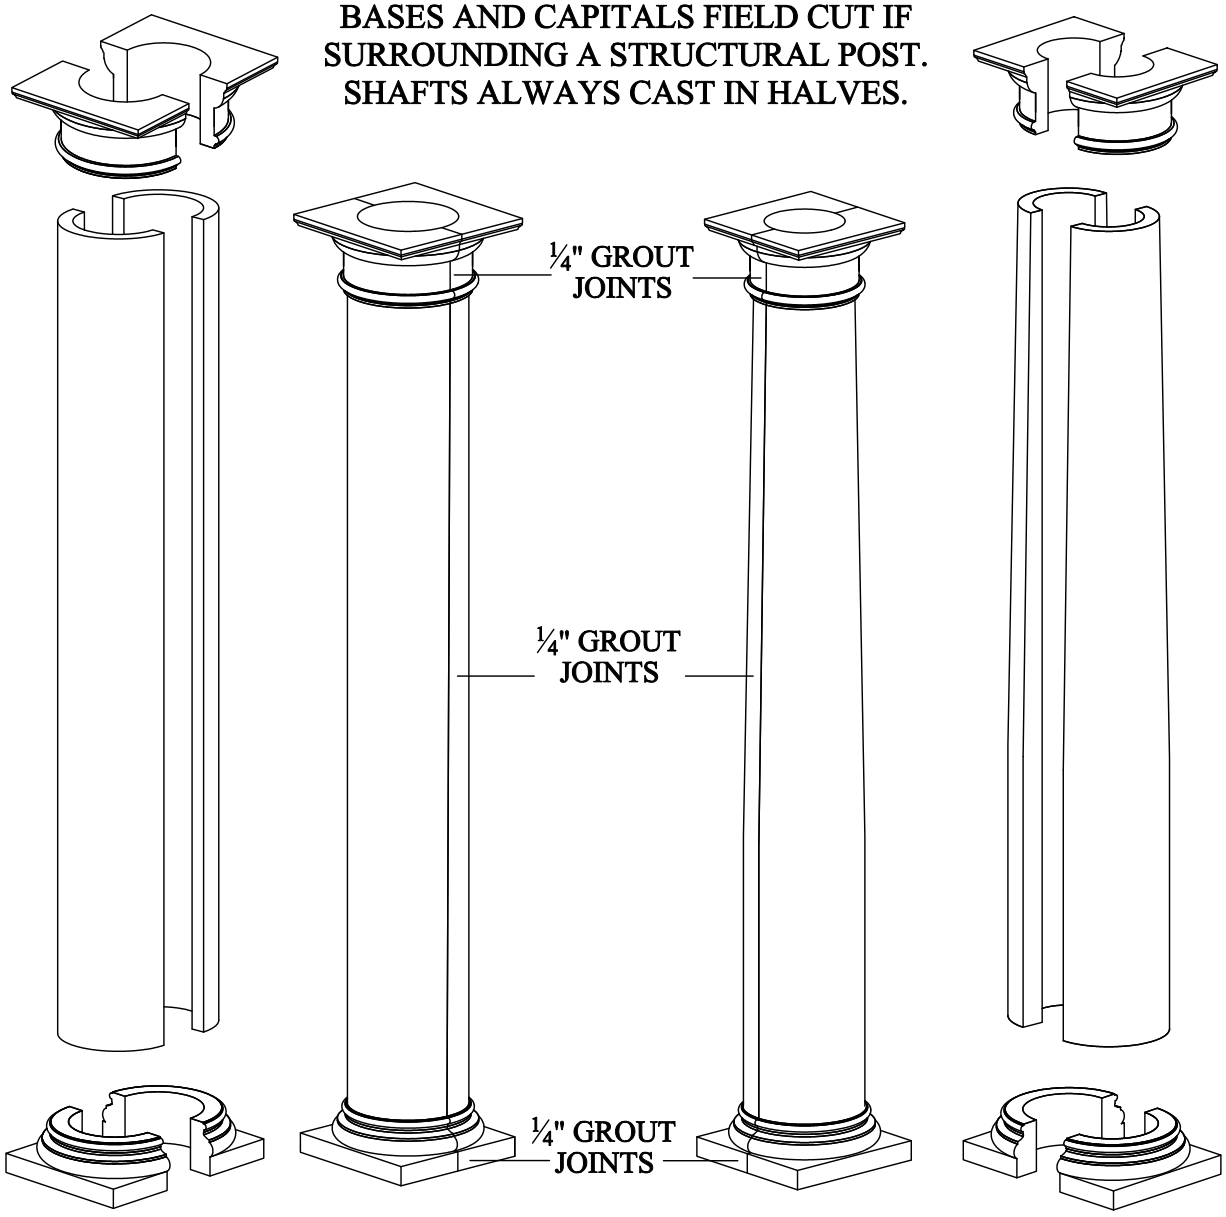

STRAIGHT COLUMNS TAPERED COLUMNS

STANDARD INSTALLATION: COLUMNS

AAA CAST STONE, INC.

1470 12TH STREET EAST PALMETTO, FL 34221
941-721-8092 OFFICE • 941-721-8444 FAX • WWW.AAACASTSTONE.COM

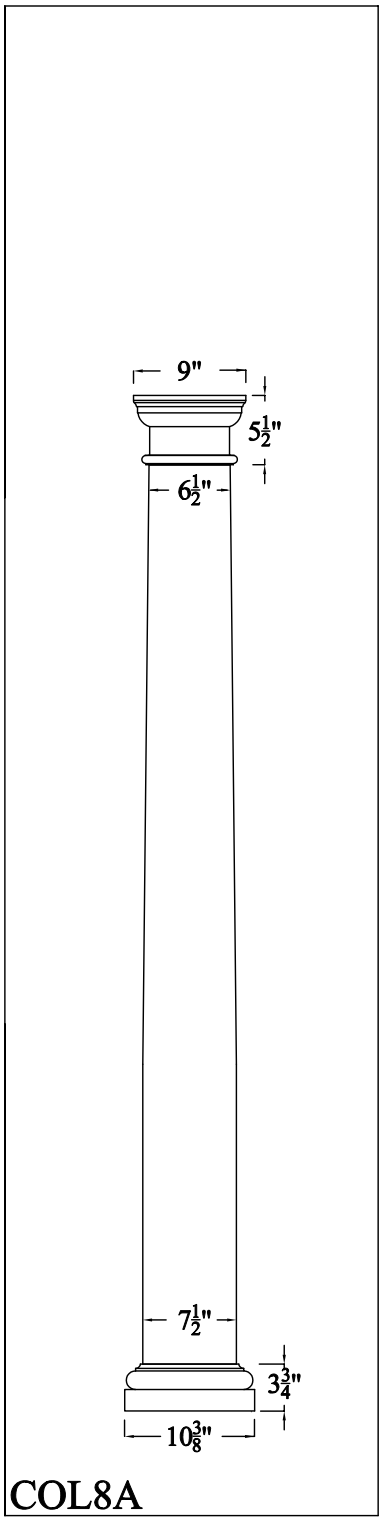

COL8A

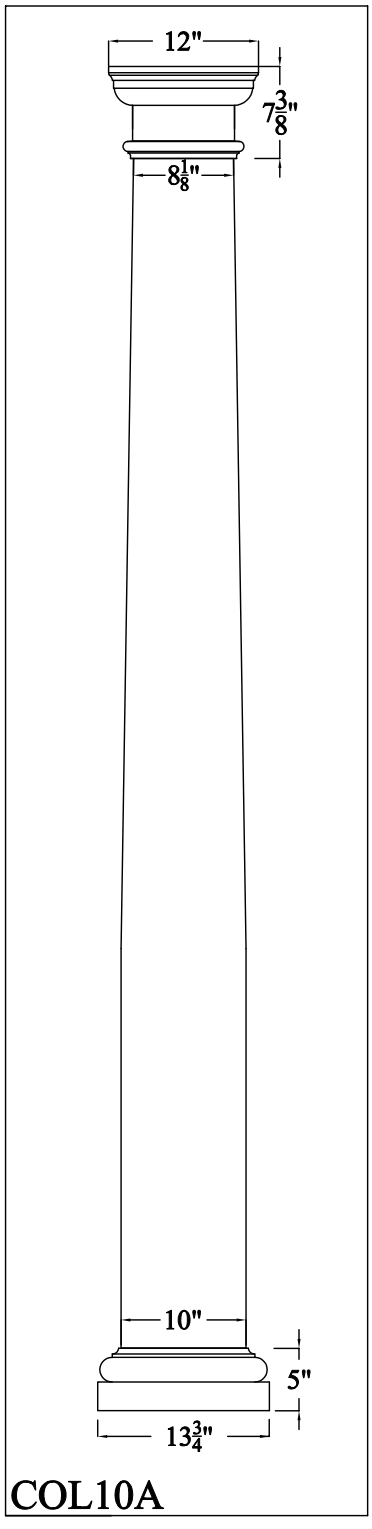

COL10A

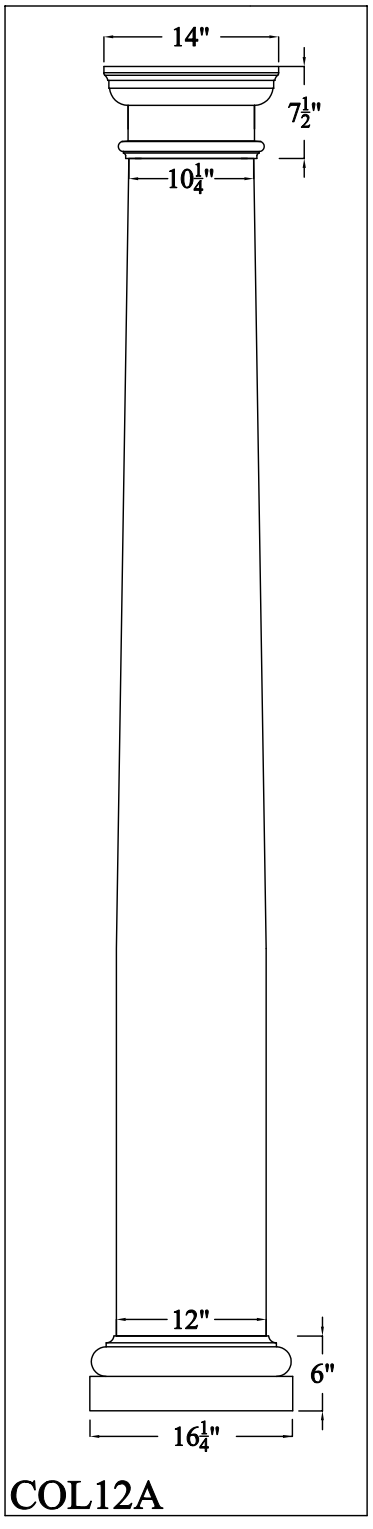

COL12A

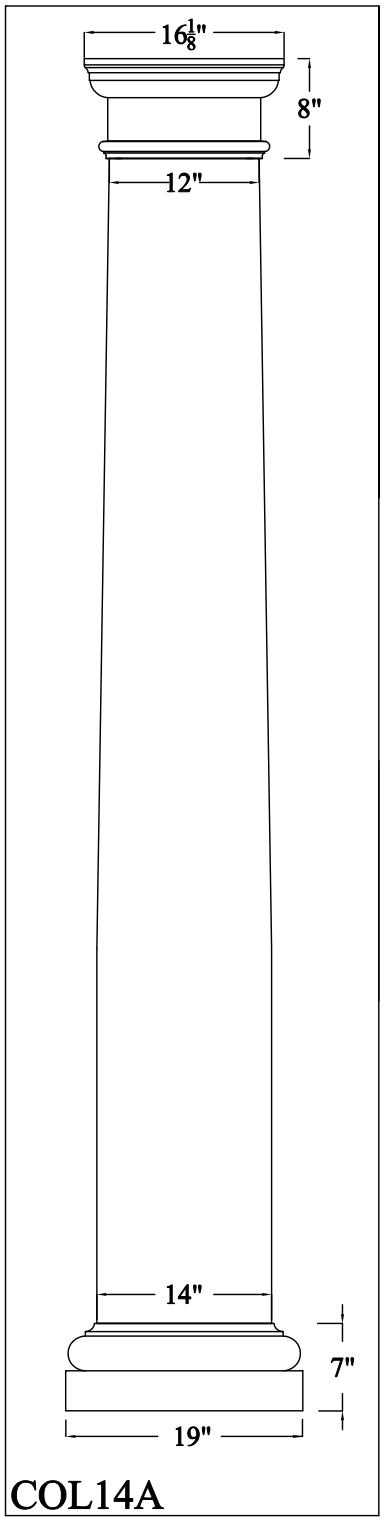

COL14A

CAST STONE COLUMNS-TUSCAN

AAA CAST STONE, INC.

1470 12TH STREET EAST PALMETTO, FL 34221
941-721-8092 OFFICE • 941-721-8444 FAX • WWW.AAACASTSTONE.COM

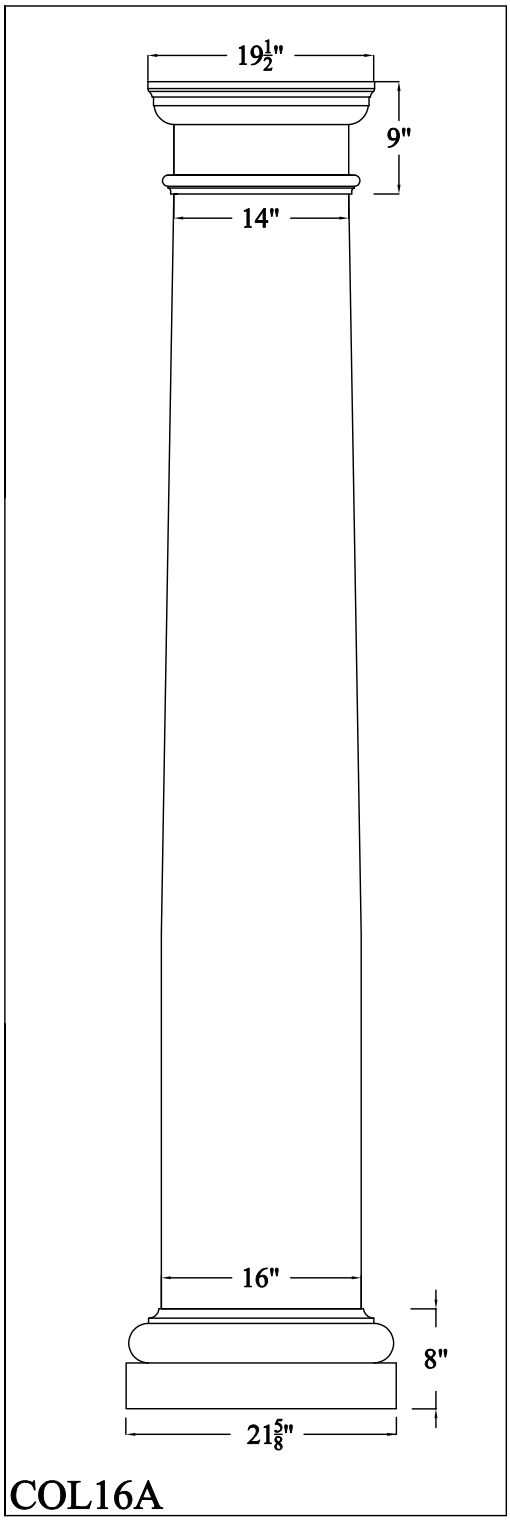

COL16A

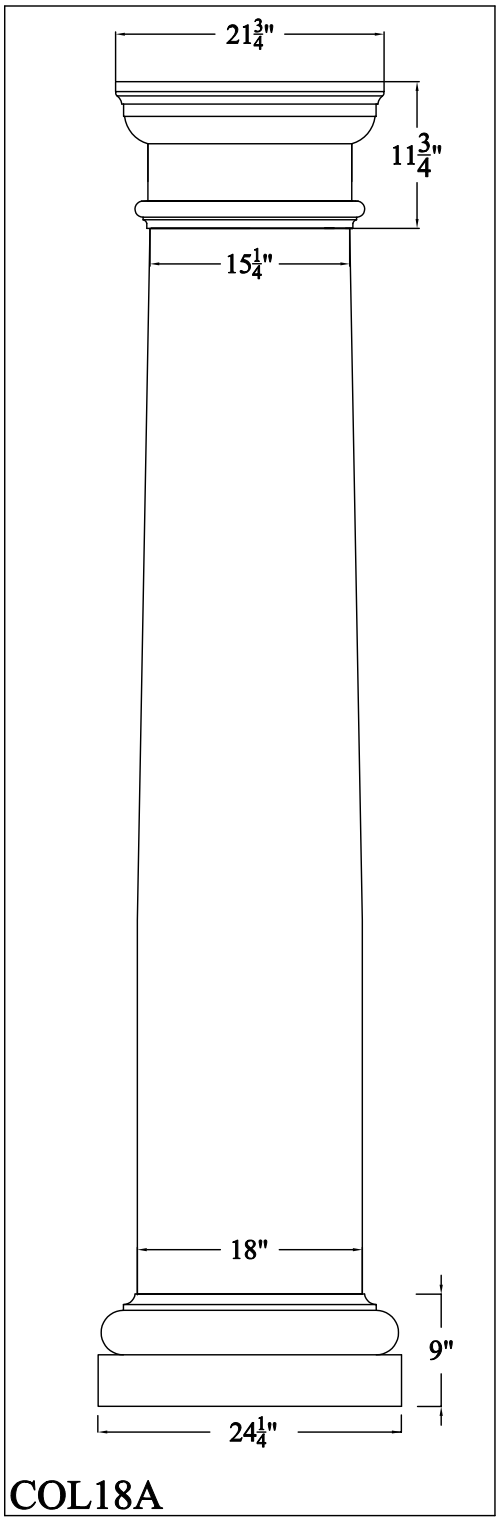

COL18A

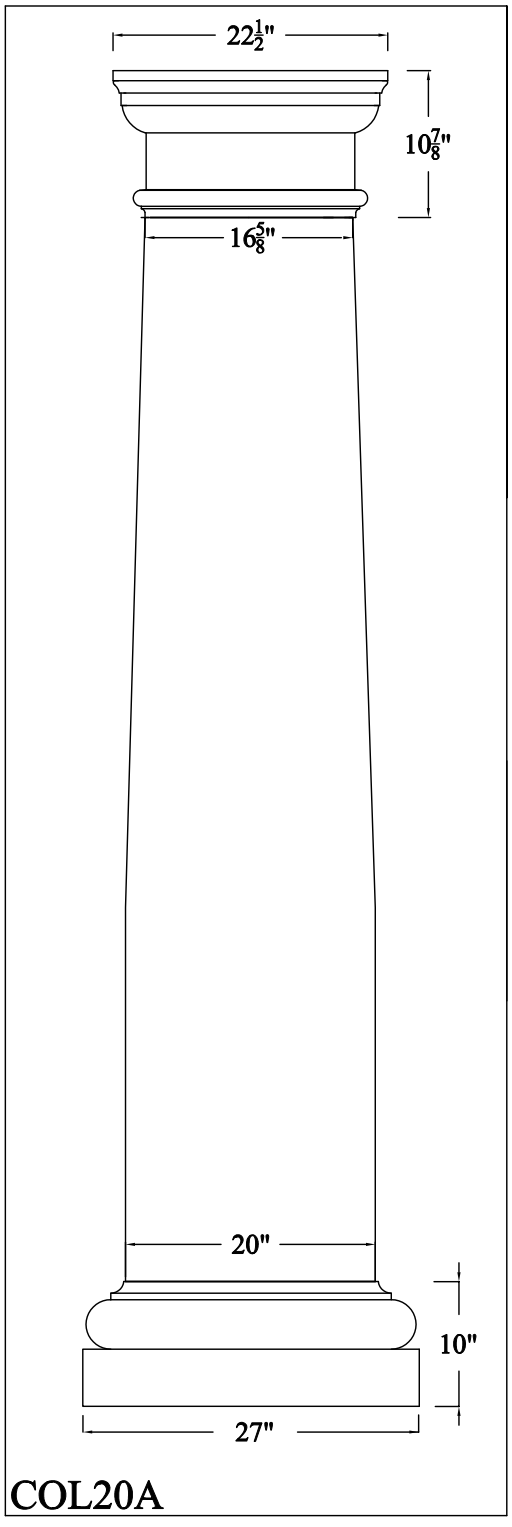

COL20A

CAST STONE COLUMNS-TUSCAN

AAA CAST STONE, INC.

1470 12TH STREET EAST PALMETTO, FL 34221

941-721-8092 OFFICE • 941-721-8444 FAX • WWW.AAACASTSTONE.COM

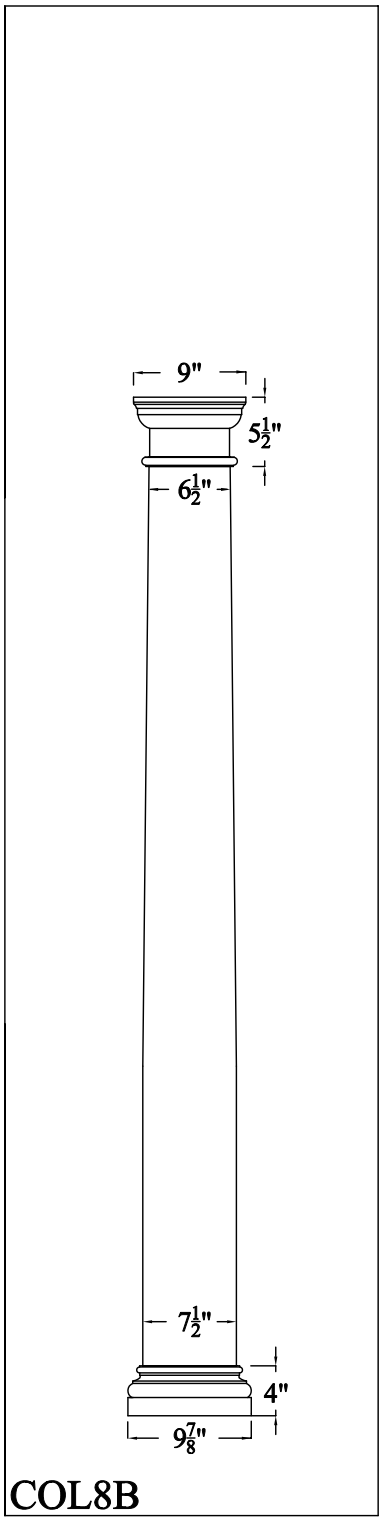

COL8B

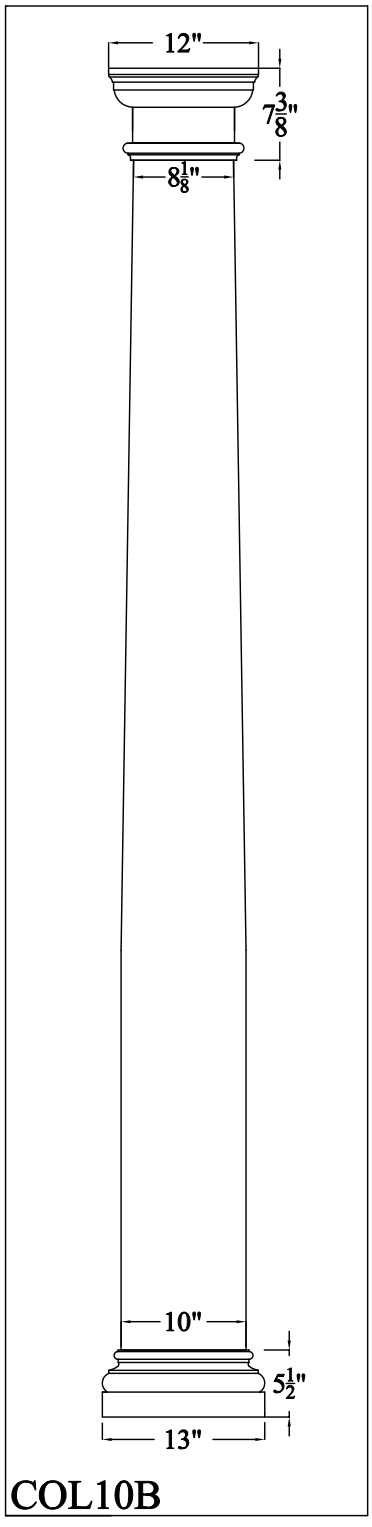

COL10B

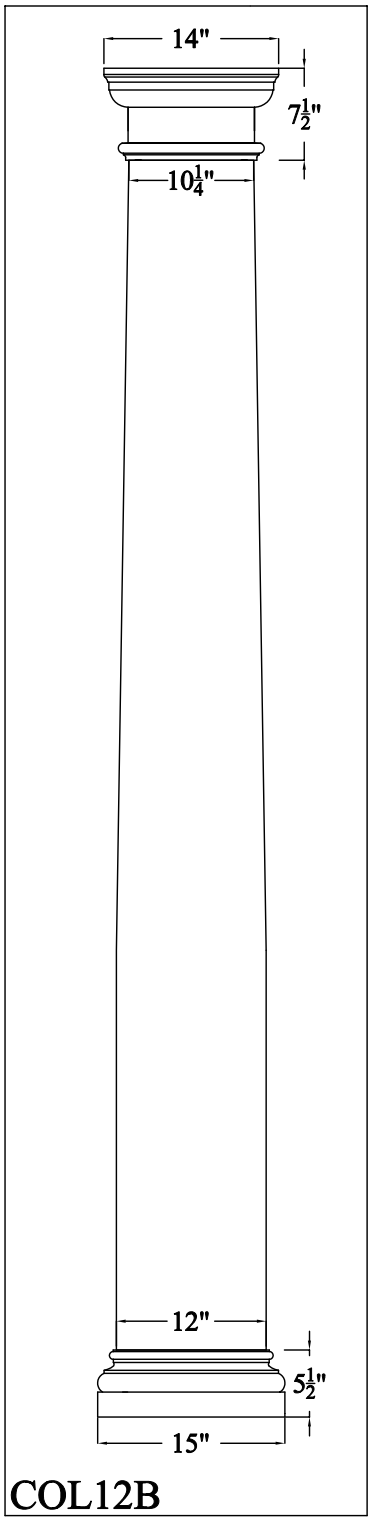

COL12B

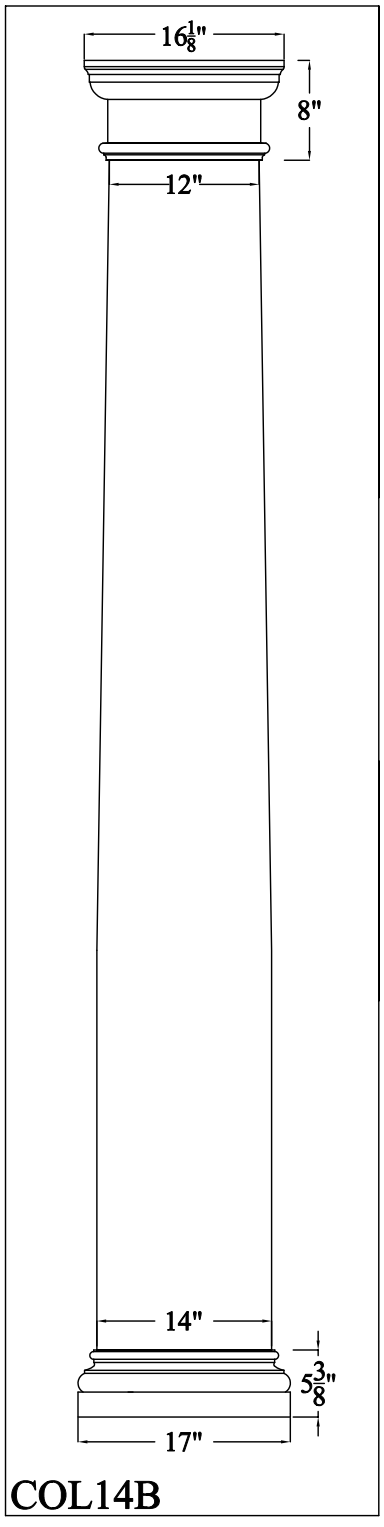

COL14B

CAST STONE COLUMNS-TUSCAN W/ATTIC BASE

AAA CAST STONE, INC.

1470 12TH STREET EAST PALMETTO, FL 34221
941-721-8092 OFFICE • 941-721-8444 FAX • WWW.AAACASTSTONE.COM

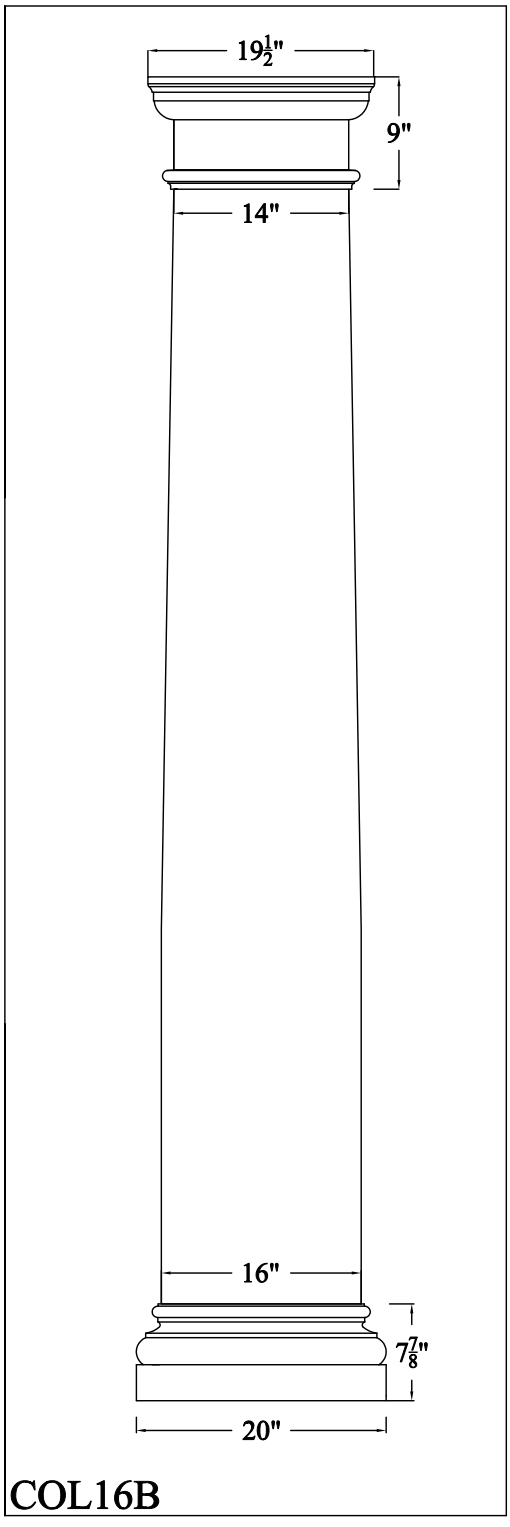

COL16B

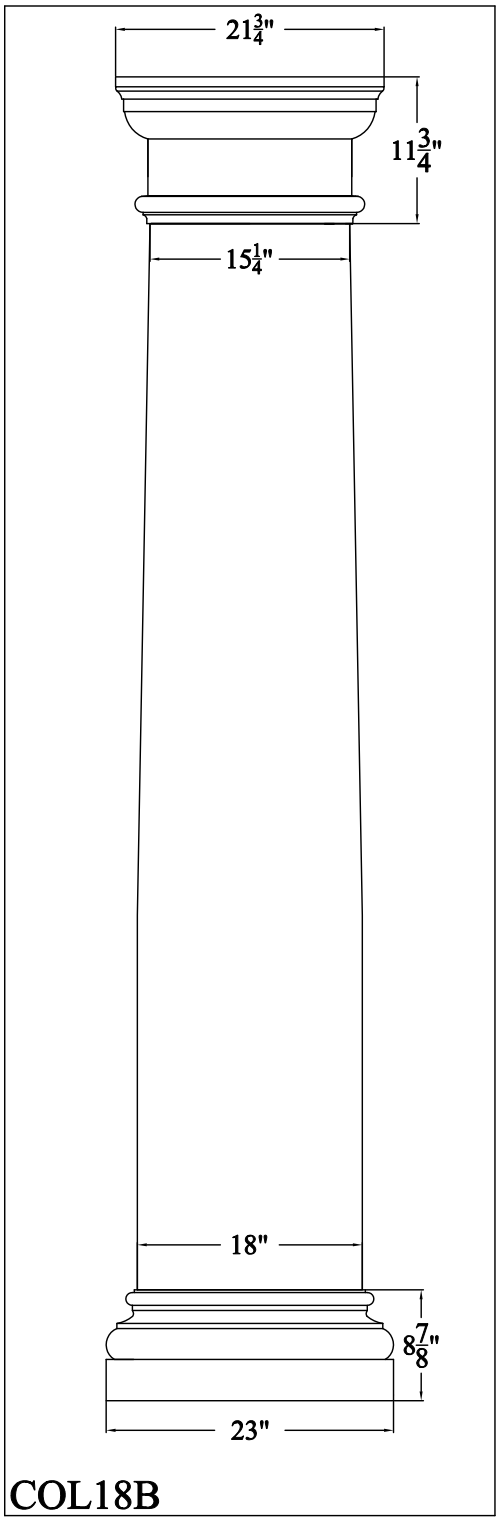

COL18B

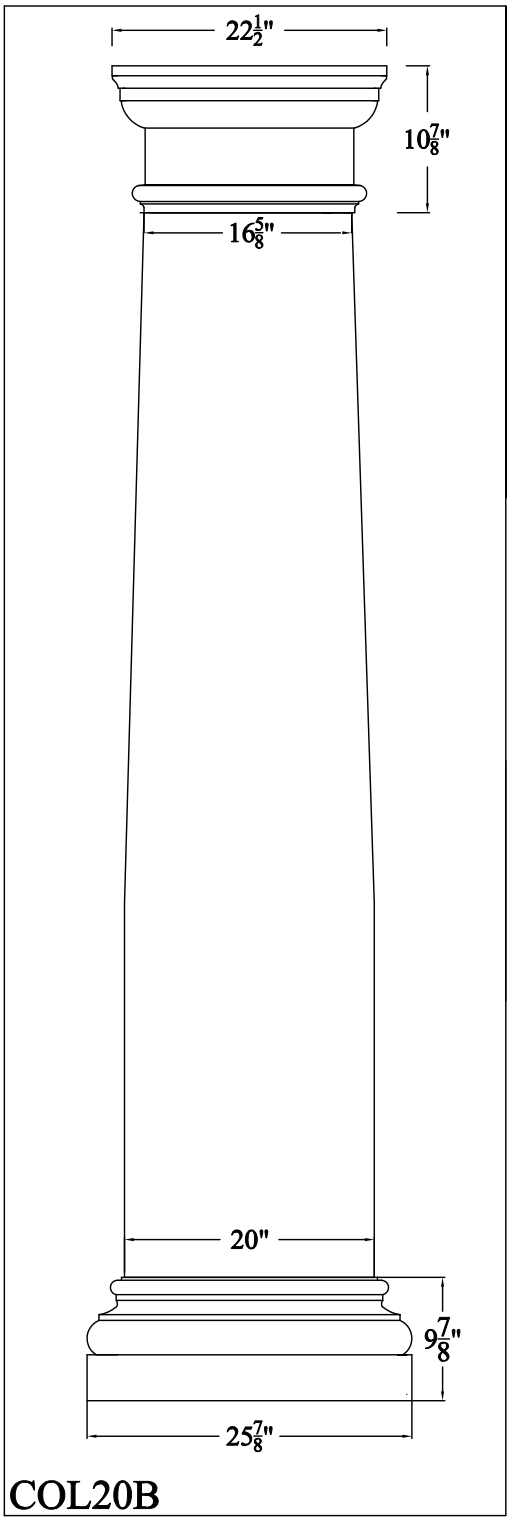

COL20B

CAST STONE COLUMNS-TUSCAN W/ATTIC BASE

AAA CAST STONE, INC.

1470 12TH STREET EAST PALMETTO, FL 34221
941-721-8092 OFFICE • 941-721-8444 FAX • WWW.AAACASTSTONE.COM

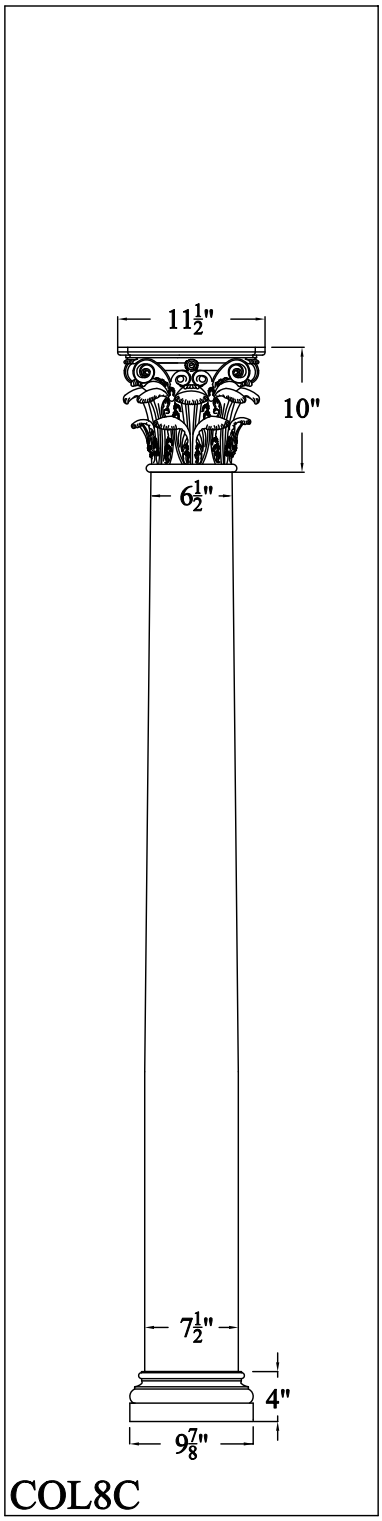

COL8C

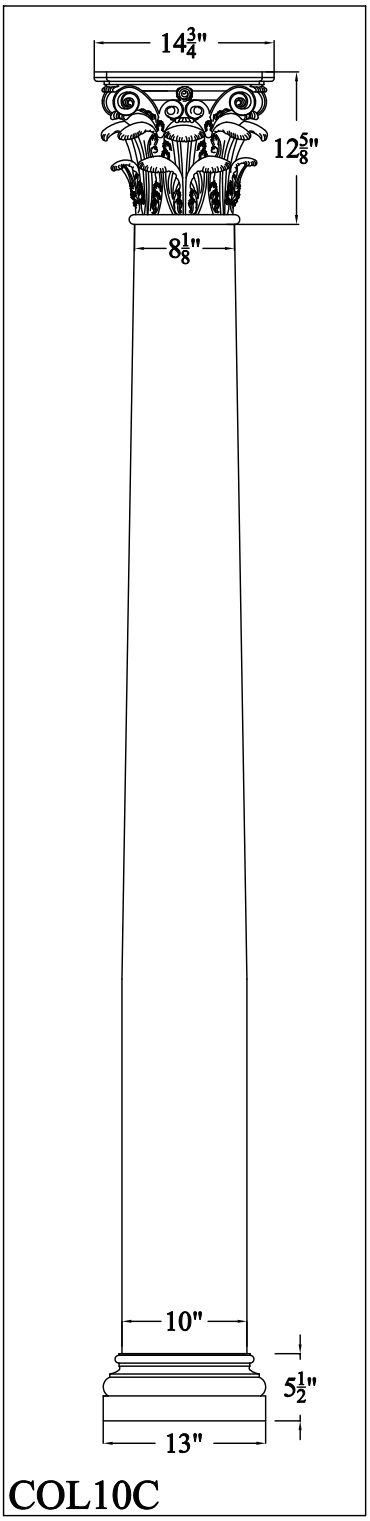

COL10C

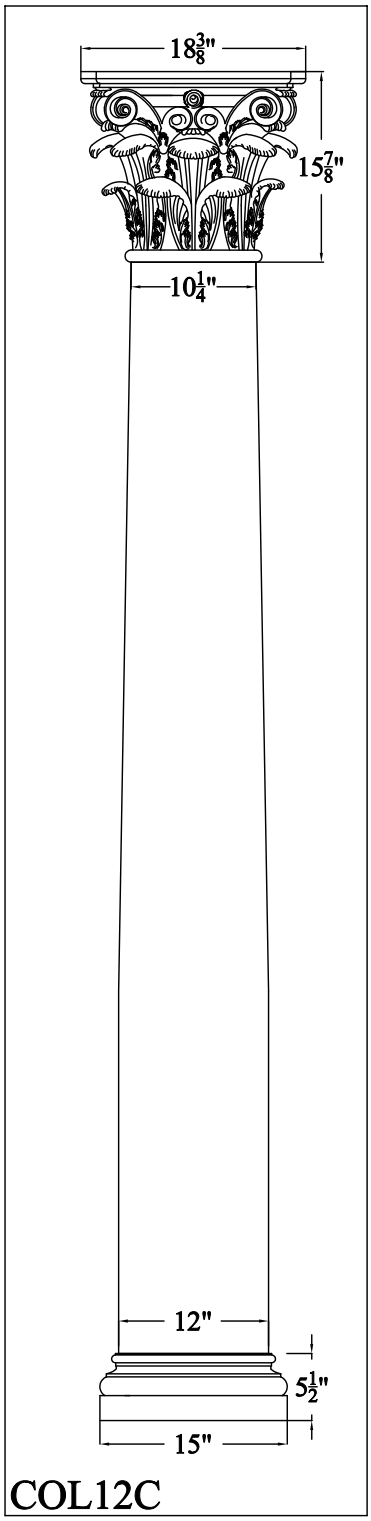

COL12C

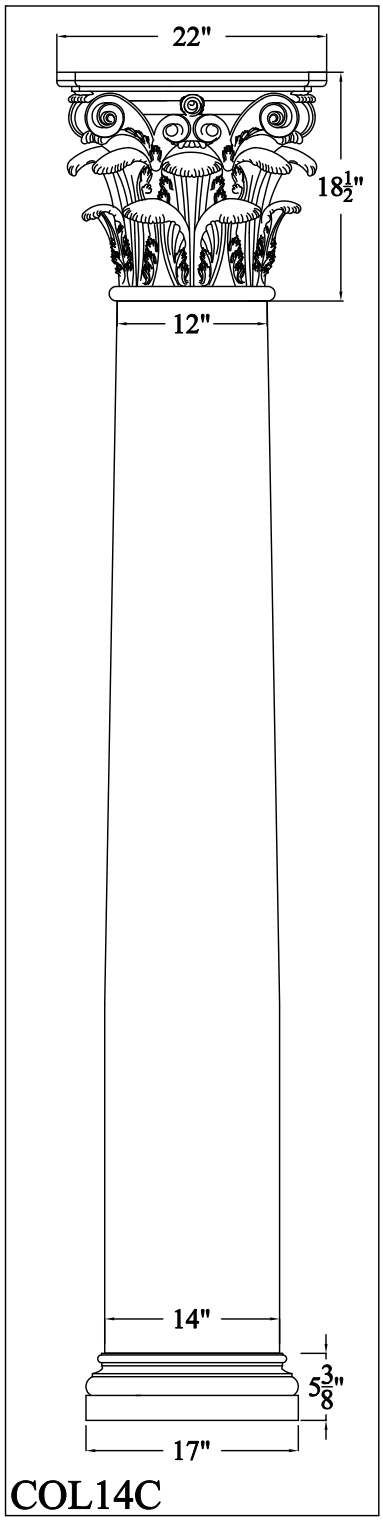

COL14C

CAST STONE COLUMNS-CORINTHIAN

AAA CAST STONE, INC.

1470 12TH STREET EAST PALMETTO, FL 34221

941-721-8092 OFFICE • 941-721-8444 FAX • WWW.AAACASTSTONE.COM

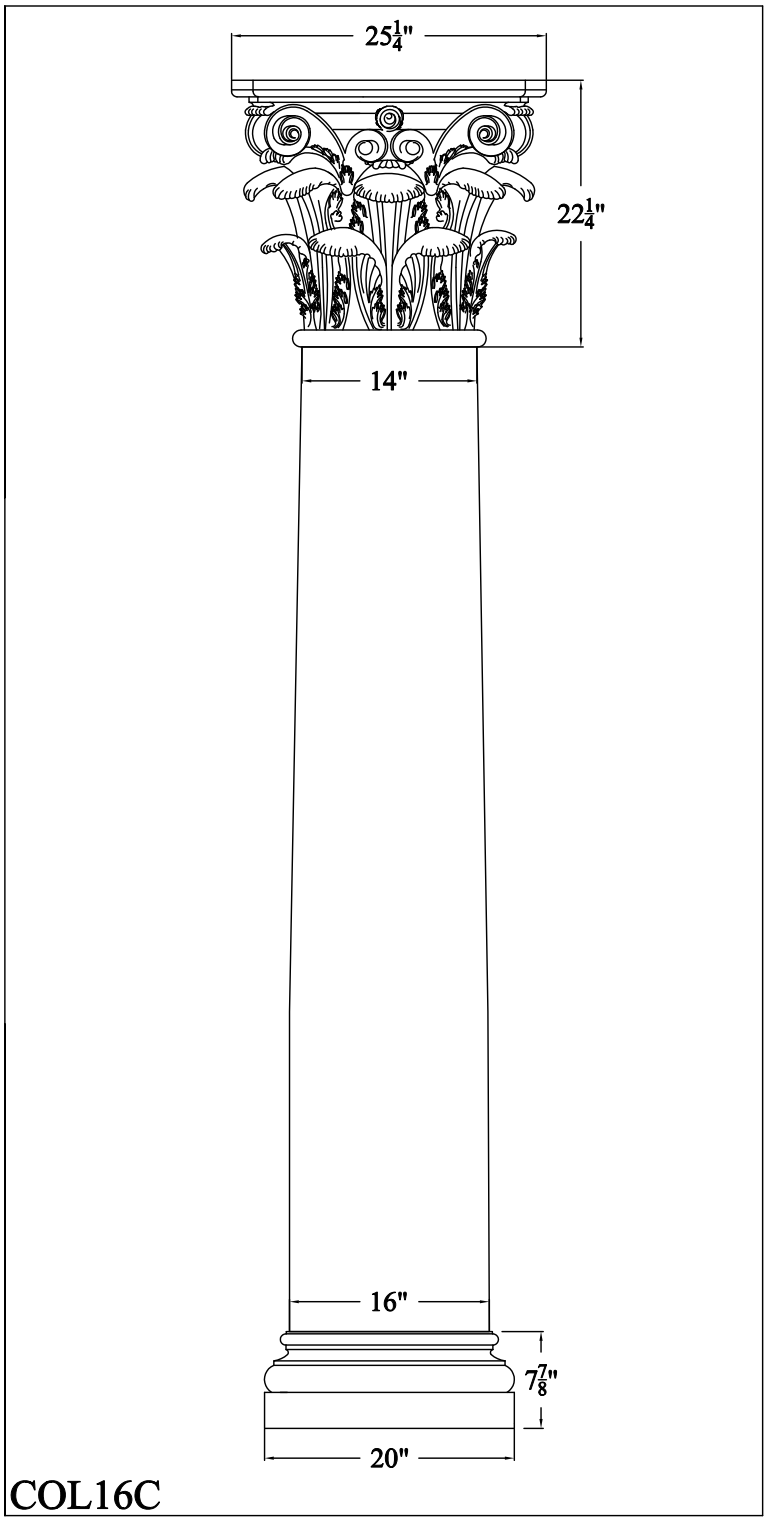

COL16C

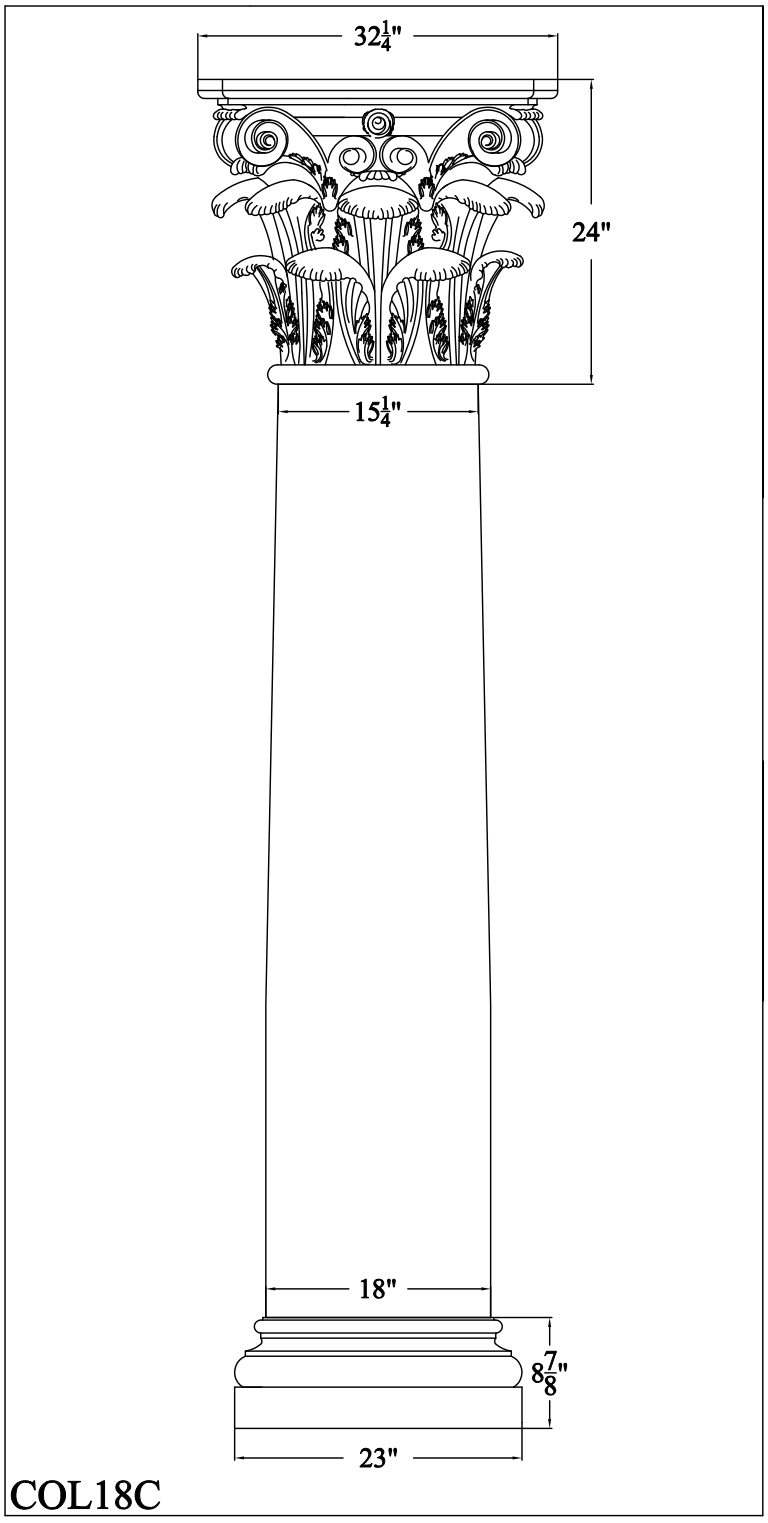

COL18C

CAST STONE COLUMNS-CORINTHIAN

AAA CAST STONE, INC.

1470 12TH STREET EAST PALMETTO, FL 34221
941-721-8092 OFFICE • 941-721-8444 FAX • WWW.AAACASTSTONE.COM

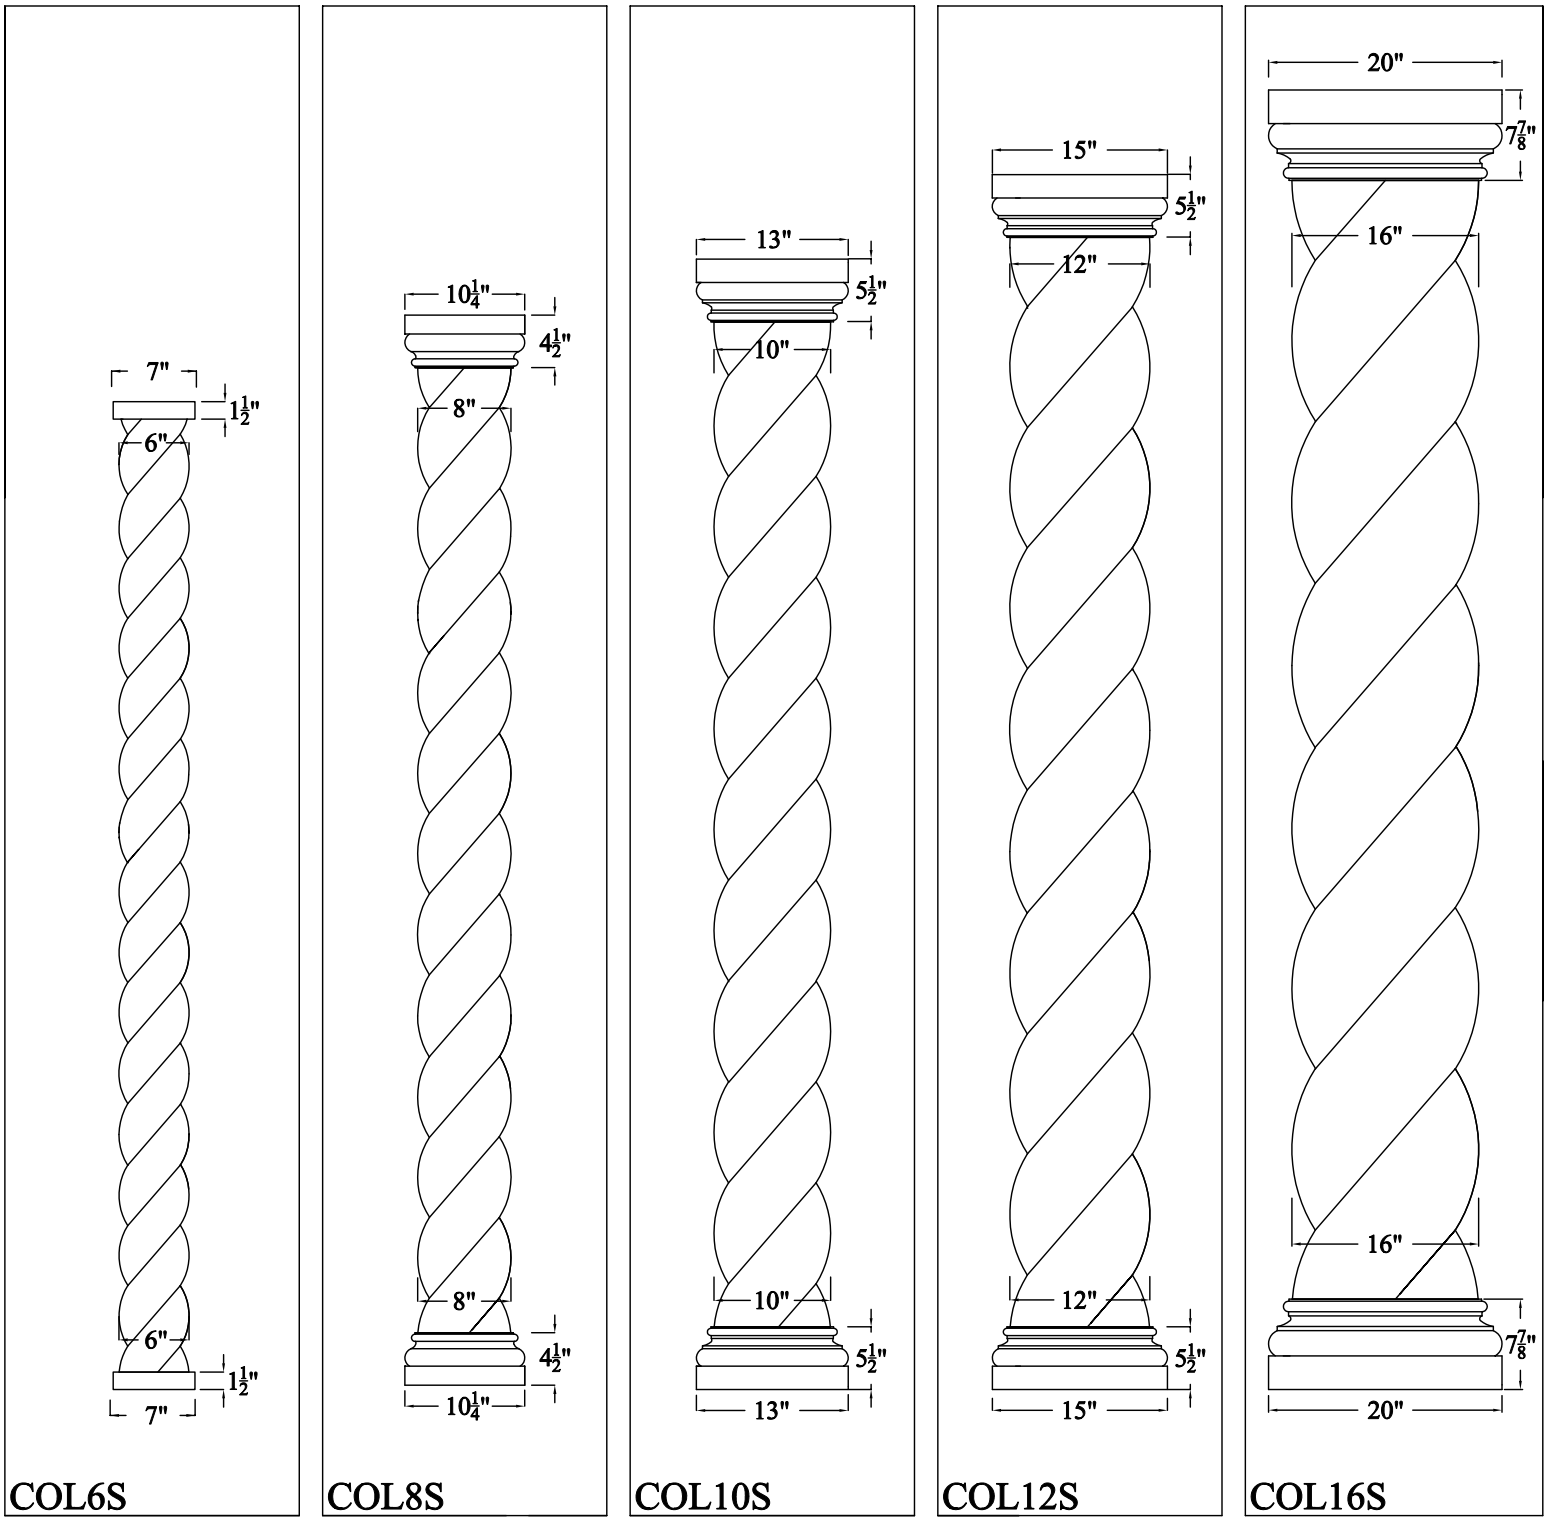

CAST STONE COLUMNS-SPIRAL

AAA CAST STONE, INC.

1470 12TH STREET EAST PALMETTO, FL 34221
941-721-8092 OFFICE • 941-721-8444 FAX • WWW.AAACASTSTONE.COM

TUSCAN

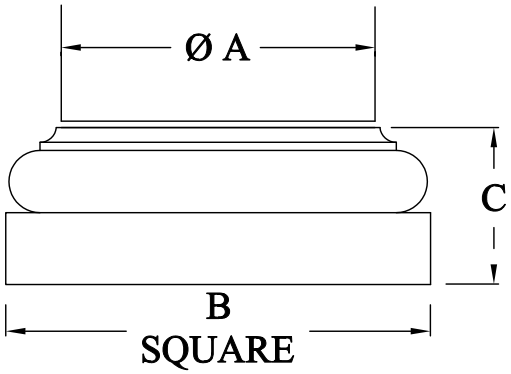

TUSCAN CAPITAL

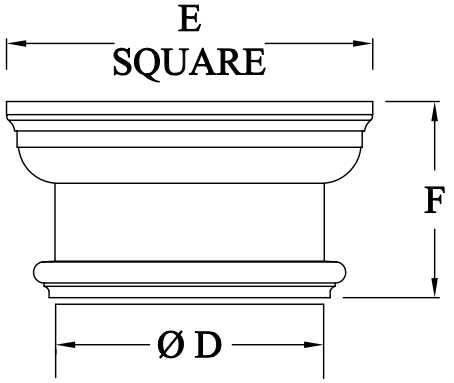

A	B	C
7½"	10¼"	3¾"
10"	13¾"	5"
12"	16¼"	6"
14"	19"	7"
16"	21⅝"	8"
18"	24¼"	9"
20"	27"	10"
24"	32¼"	12"

D	E	F
6½"	9"	5½"
8 ⅛"	12"	7 ⅜"
10 ¼"	14"	7 ½"
12"	16 ⅛"	8"
14"	19 ½"	9"
15 ¼"	21 ¾"	11 ¾"
16 ⅝"	22 ½"	10 ⅞"
20 ½"	28"	15"

CAST STONE COLUMNS-BASES AND CAPITALS

AAA CAST STONE, INC.

1470 12TH STREET EAST PALMETTO, FL 34221
941-721-8092 OFFICE • 941-721-8444 FAX • WWW.AAACASTSTONE.COM

ATTIC BASE

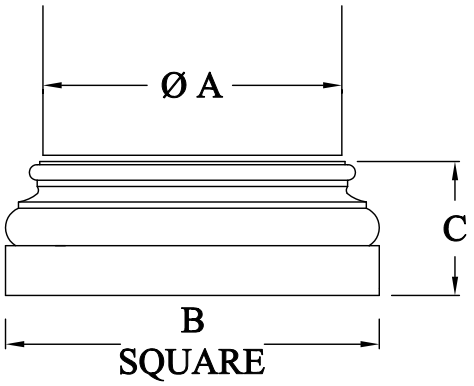

A	B	C
7½"	9⅞"	4"
10"	13"	5 ½"
12"	15"	5 ½"
14"	17"	5 ⅜"
16"	20"	7 ⅞"
18"	23"	8 ⅞"
20"	25 ⅞"	9 ⅞"
24"	30"	11 ¾"

CORINTHIAN CAPITAL

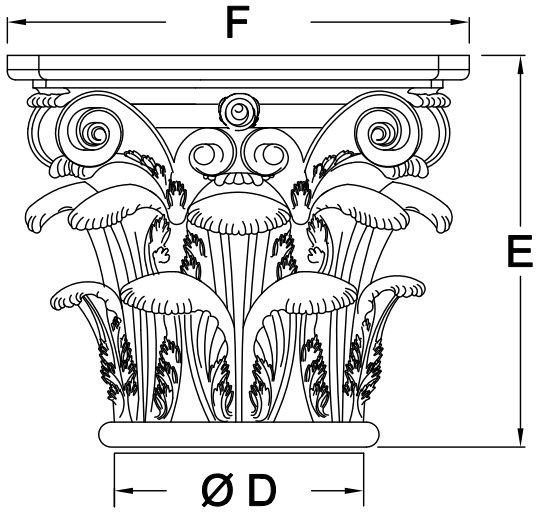

D	E	F
6½"	10"	11 ½"
8 ⅛"	12 ⅝"	14 ¾"
10 ¼"	15 ⅞"	18 ⅜"
12"	18 ½"	22"
14"	22 ¼"	25 ¼"
15 ¼"	24"	32 ¼"

CAST STONE COLUMNS-BASES AND CAPITALS